Saanich Engineering

SINCLAIR ROAD UPGRADE

LEGEND:

- ASPHALT
- CONCRETE
- LANDSCAPING/GRASS
- CONTRASTING SURFACE TREATMENT
- RETAINING WALL
- FIRE HYDRANT
- UTILITY POLE
- LIGHT POLE
- NEW TREE PLANTING (~65 TREES)
- EXISTING TREE (<300mm Ø) TO BE REMOVED (~65 TREES)
- EXISTING TREE (>300mm Ø) TO BE REMOVED (~15 TREES)
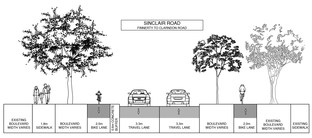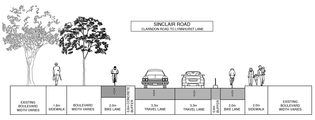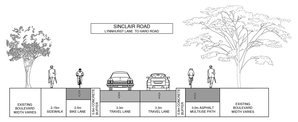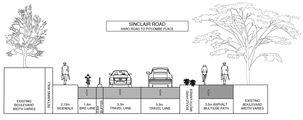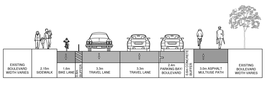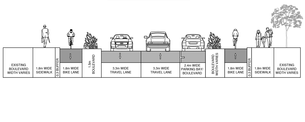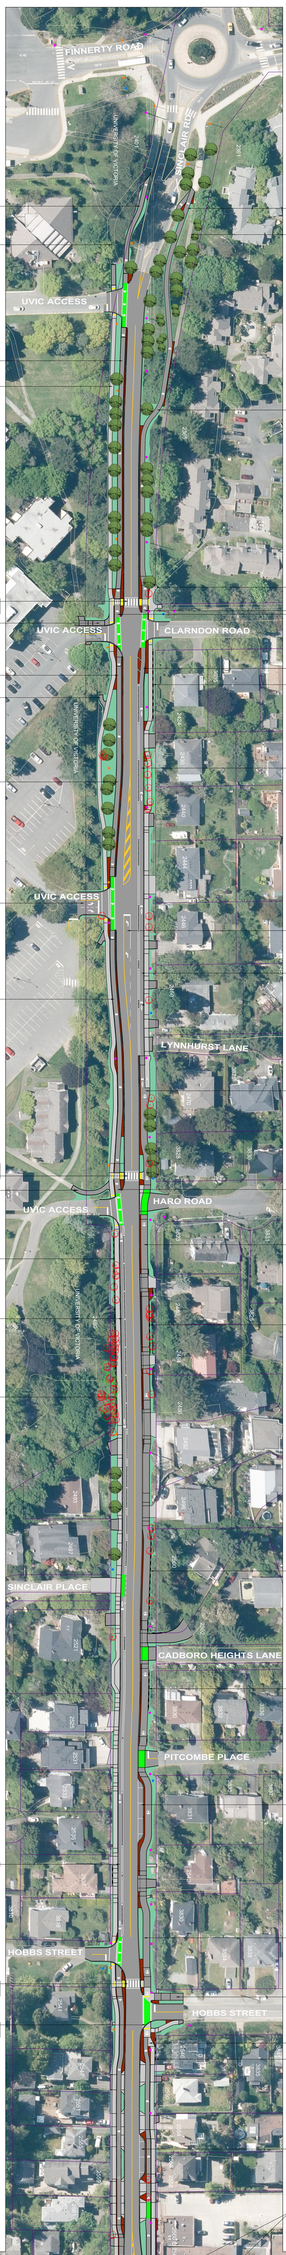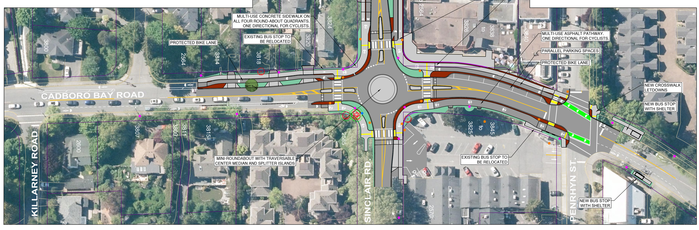
1:500 0m 10m 20m